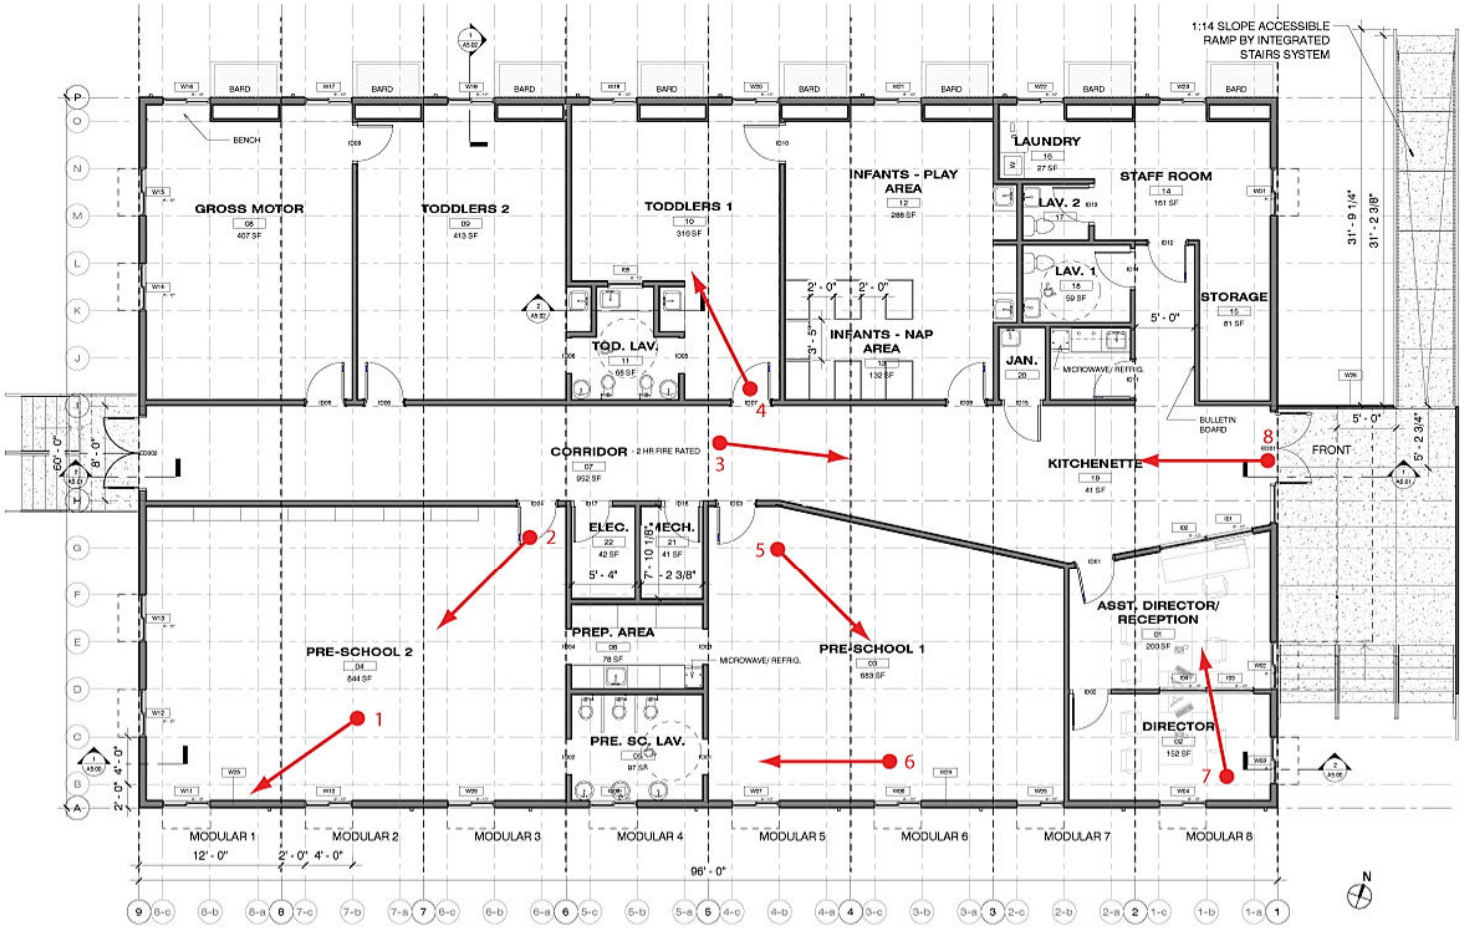

1 FLOOR PLAN (recommended interior photography)
1/4" = 1'-0"

PROJECT
HARVARD CHILDCARE CENTER

27 Francis Avenue
Cambridge, MA 02138

AAA JOB No
09HYC

KEY PLAN

PRELIMINARY
NOT FOR CONSTRUCTION

ANDERSON ANDERSON ARCHITECTURE
90 Tehama Street
San Francisco, California, 94105 USA
415 243 8900

89 Columbus Street, Suite 300
Seattle, Washington, 98104 USA
206 352 8900

Copyright © 2006 by Anderson Anderson Architecture

PROJECT: HARVARD CHILDCARE CENTER
AAA JOB No: 09HYC
DATE: 10.06.2009
PHASE: CD

FLOOR PLAN (interior photography)

A2.10